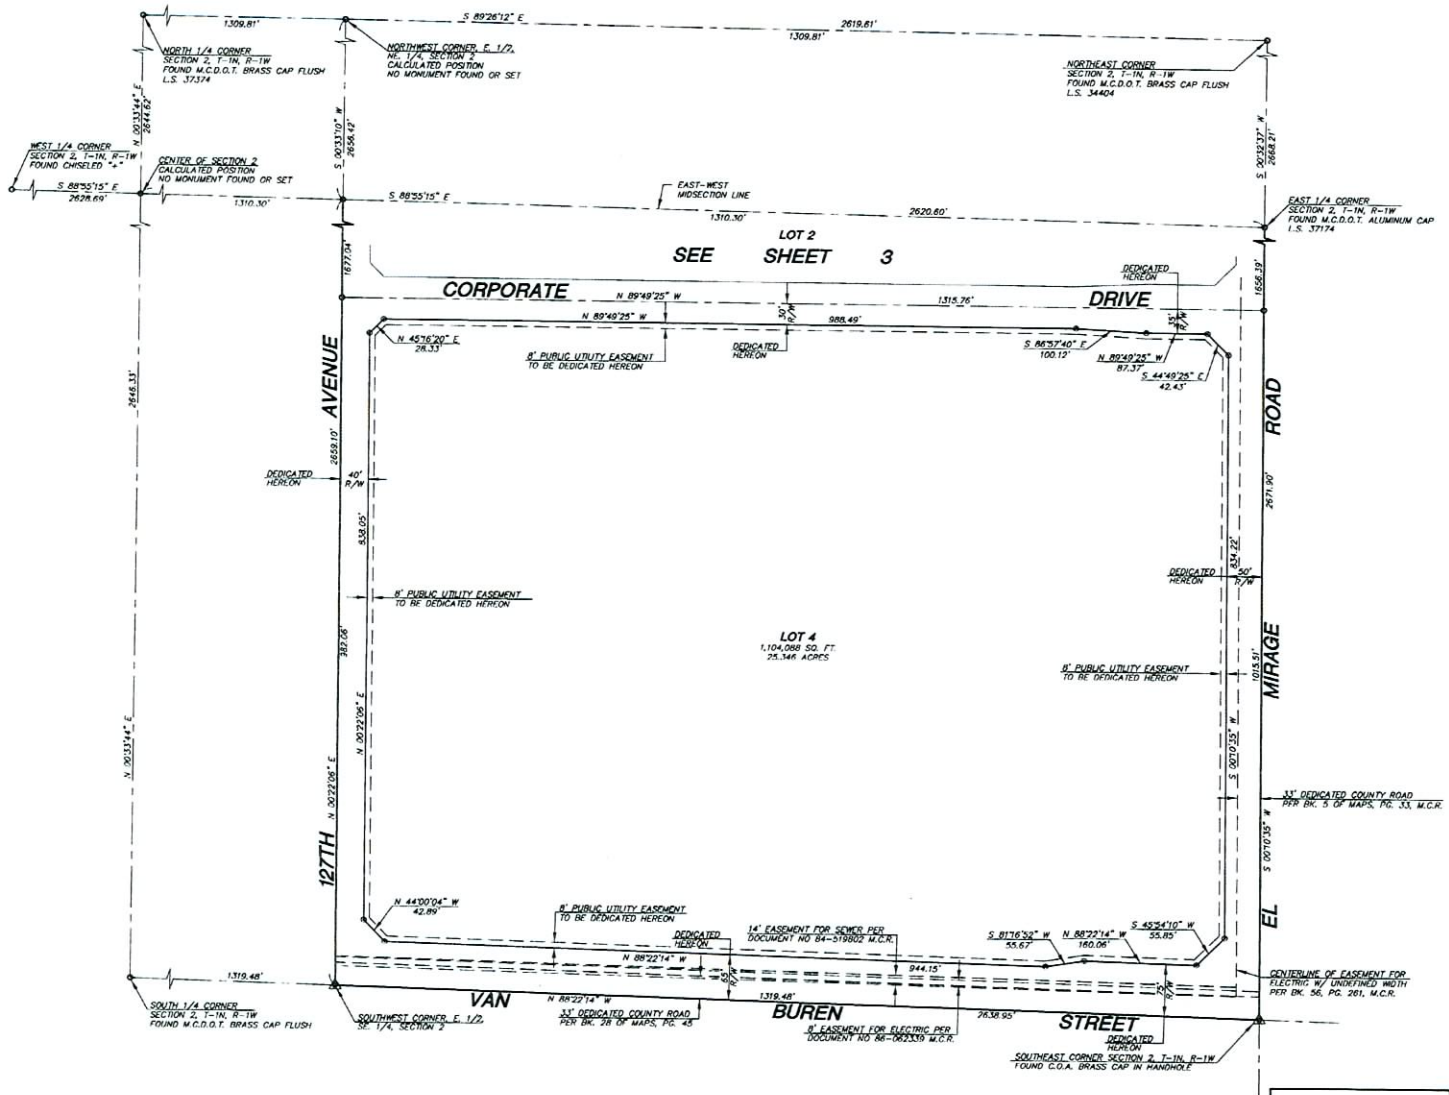

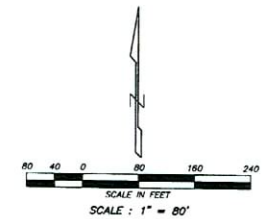

LEGEND

- SET 1/2" REBAR W/ CAP 37936 (UNLESS OTHERWISE NOTED)
- INDICATES CORNER OF SUBDIVISION (UNLESS OTHERWISE NOTED)
- PROPERTY LINE

A.P.N.	ASSESSORS PARCEL NUMBER
M.C.R.	MARICOPA COUNTY RECORDS
BK.	BOOK
PG.	PAGE
C.O.A.	CITY OF AVONDALE
M.C.D.O.T.	MARICOPA COUNTY DEPARTMENT OF TRANSPORTATION
R/W	RIGHT OF WAY

REGISTERED LAND SURVEYOR
37936
A.J. WADSWORTH
8/17/07
ARIZONA, U.S.A.

DR-05-08

DR-05-08

BOOK 945 PAGE 7
OFFICIAL RECORDS OF
MARICOPA COUNTY RECORDER
HELEN PURCELL
2007-0974175
08/30/2007 12:03 PM

Superior Surveying Services, Inc.
Professional Land Surveying
21415 North 23rd Avenue, Phoenix, Arizona 85027
Phone (623) 869-0223 Fax (623) 869-0726

FINAL PLAT
AVONDALE COMMERCE CENTER

REVISIONS		DWN: CAP	SHEET 4 OF 4
DATE	DESCRIPTION	CHK: AJW	
		DATE: 8/17/07	
		JOB NO.: 260472	